


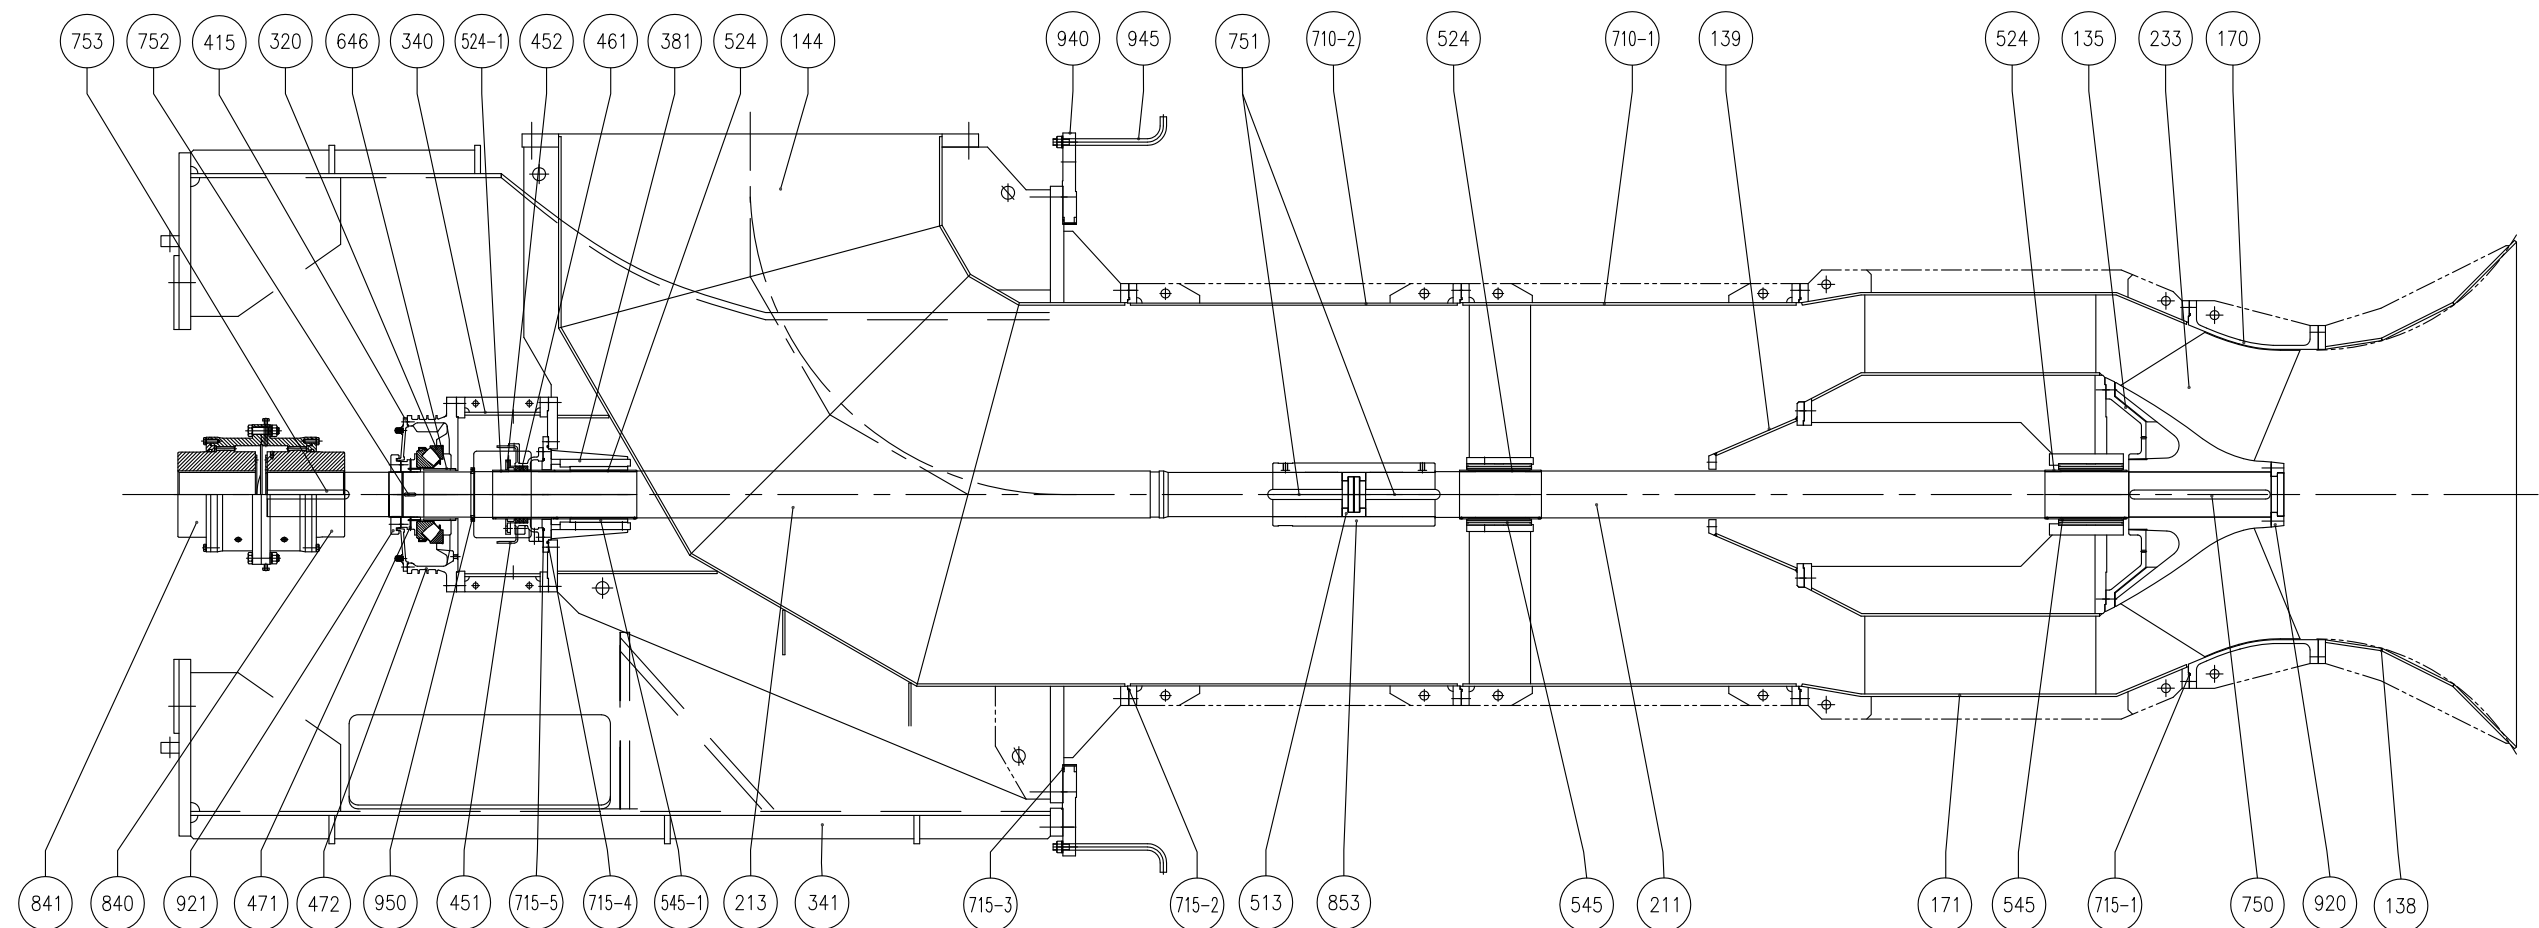

Part No.	Part Name	Material		Q'ty	Size	Remarks	Part No.	Part Name	Material		Q'ty	Size	Remarks
		ASTM CODE	JIS CODE						ASTM CODE	JIS CODE			
135	Wear Plate	A743 Gr CF3M	SCS16A	1			710-1	Column pipe-1	A240 Tp316L	SUS316L	1		
138	Suction Bell Mouth	A240 Tp316L	SUS316L	1			710-2	Column pipe-2	A240 Tp316L	SUS316L	1		
139	Casing Cap	A240 Tp316L	SUS316L	1			715-1	O-Ring	NBR	NBR	1		
144	Delivery Bend(Elbow)	A240 Tp316L	STS316L	1		RIB : A36	715-2	O-Ring	NBR	NBR	3		
170	Impeller Casing	A743 Gr CF3M	SCS16A	1			715-3	O-Ring	NBR	NBR	1		
171	Diffuser(Casing)	A240 Tp316L+A743 Gr CF3M	SUS316L+SCS16A	1			715-4	O-Ring	NBR	NBR	1		
211	Impeller Shaft	A276 Tp316L	SUS316L	1			715-5	O-Ring	NBR	NBR	1		
213	Drive Shaft	A276 Tp316L	SUS316L	1			750	Key for Impeller	A276 Tp316L	SUS316L	1		
233	Impeller	A890 Gr 1B	--	1			751	Key for Muff Coupling	A276 Tp316L	SUS316L	2		
320	Thrust Bearing	STEEL	STEEL	1	#29460		752	Key for Thrust Bearing	A276 Tp316L	SUS316L	1		
340	Bearing Housing Stool	A36	SS400	1			753	Key for Pump Coupling	A576 Gr1045	S45C	1		
341	Motor Stool	A36	SS400	1			840	Coupling Hub[Pump]	-	-	1		
381	Upper Bearing Housing	A743 Gr CF3M	SCS16A	1			841	Coupling Hub[Motor]	-	-	1		
415	Bearing Cover	A48 CL30	FC200	1			853	Muff Coupling	A743 Gr CF3M	SCS16A	1		
451	Packing Box	A743 Gr CF3M	SCS16A	1			920	Impeller Nut	A240 S31803	-	1		
452	Packing Gland	A743 Gr CF3M	SCS16A	1			921	Shaft Nut[For Pump]	A36	SS400	1		
461	Packing	TEFLON	TEFLON	1			940	Pump Bed	A240 Tp316L+A36	SUS316L+SS400	1		
471	Bearing Bush	B584 Tp C83600	CAC406	1			945	Anchor Bolt	A276 Tp316	SUS316	20	M42X630L	
472	Thrust Bearing Housing	A48 CL30	GC200	1			950	Water Cut Ring	A240 Tp316L	SUS316L	1		
513	Stop Ring	A276 Tp316L	SUS316L	1									
524	Shaft Sleeve	A182 Gr. F51	SUS11	3									
524-1	Shaft Sleeve	A182 Gr. F51	SUS11	1									
545	Line Bearing	A743 Gr CF3M+TEFLON	SCS16A+TEFLON	2									
545-1	Line Bearing	TEFLON	TEFLON	1									
646	Oil Retainer	A36	SS400	1									

Daelim Industrial Co., Ltd.	
Job No.	110180
A - APPROVED	
B - APPROVED WITH COMMENTS	
C - RETURNED FOR CORRECTION	
D - REJECTED	
N - NOT APPLICABLE (REFERENCE ONLY)	
SIGNED BY :	DATE :
DIC'S PERMISSION TO PROCEED OR REVIEW TAKEN ON VENDOR PRINTS SHALL NOT RELIEVE VENDOR FROM ITS RESPONSIBILITIES OR LIABILITIES UNDER THE PURCHASE ORDER.	

DOCUMENT SUBMISSION STATUS:FF						
NOTE:						
	28.Apr.2015	FOR FINAL	LG.JO	J.Y.LEE	S.D.PARK	
	08.Oct.2014	FOR FINAL	B.G.JUNG	D.H.JUNG	S.D.PARK	
	23.Feb.2014	FOR FINAL	B.G.JUNG	D.H.JUNG	S.D.PARK	
REV	DATE	DESCRIPTION	PREP	CHKD	APRD	
OWNER			OWNER'S CONSULTANT			
 VIETNAM OIL AND GAS GROUP (VNG)			 FICHTNER GmbH & Co. KG FICHTNER PV POWER PCC			
EPC CONTRACTOR			EPC CONTRACTOR'S CONSULTANT			
 PETROVIETNAM CONSTRUCTION JOINT STOCK CORPORATION (PVC)			 WorleyParsons resources & energy WORLEYPARSONS			
POWER ISLAND PACKAGE SUPPLIER			 DAELIM DAELIM INDUSTRIAL CO., LTD.			
 SOJITZ CORPORATION						
PROJECT TITLE						
THAI BINH2 THERMAL POWER PLANT 2 x 600MW						
DRAWING TITLE						
SECTION DRAWING OF COOLING WATER PUMP						
VENDOR NAME			FUNCTION	NAME	SIGN	DATE
 HYOSUNG GOODSPRINGS INC			DRWN	LG.JO		2015.04.28
			CHKD	J.Y.LEE		2015.04.28
			APPD	S.D.PARK		2015.04.28
			APPD			
DRAWING NO. TB2-SDC.VP110-00PAC-M-M4-DSE-0001			JOB NO. 110180		SCALE 1/1	REV.NO. 
10			11		FILE NAME TB2-SDC-VP110-00PAC-M-M4-DSE-0001	