


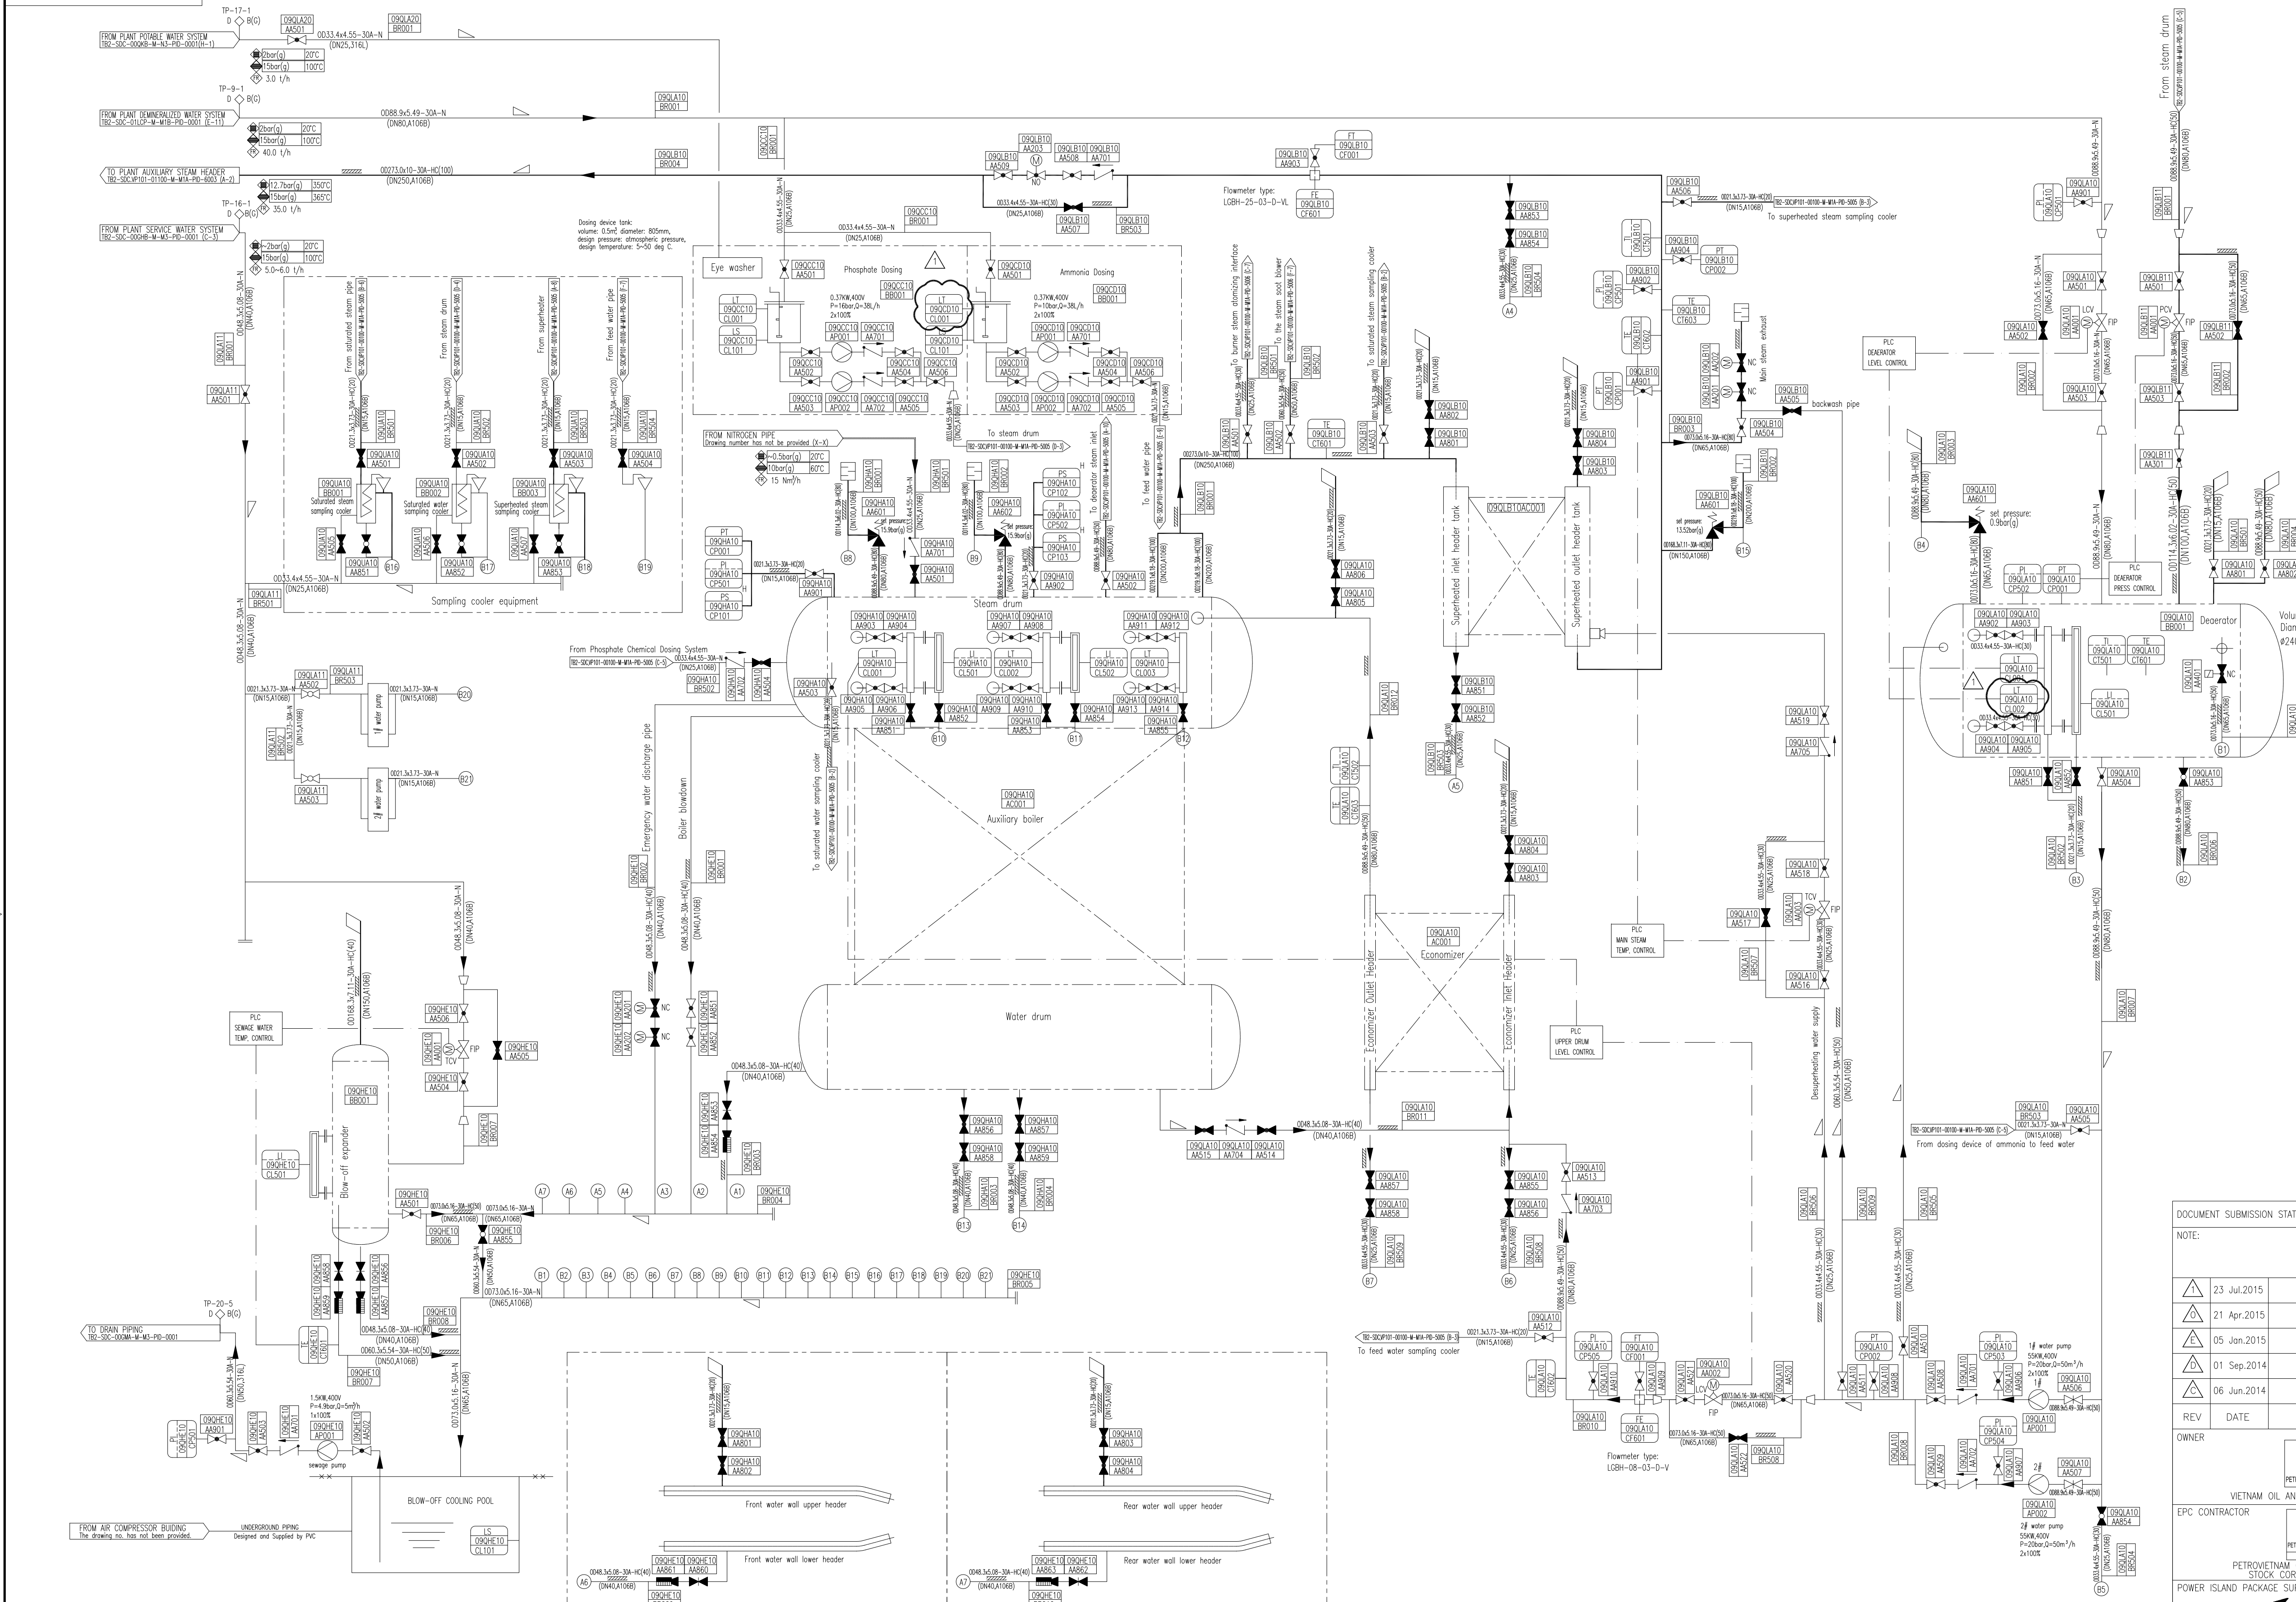

THEY ARE UP AND DOWN HEADER OF FRONT AND BACK COOLING WALL OF BOILER. THEY ARE CONNECTED WITH COOLING WATER MENBRANE WALL. BECAUSE THERE ARE VALVES ON THE HEADER, SHOW THEM IN THIS DRAWING.

- NOTE:
- LEGENDS IS LIST IN TB2-SDC.VP101-00100-M-MIA-PID-0001 AND TB2-SDC.VP101-00100-M-MIA-PID-0002.
 - FOR THE ERECTION AND MORE NOTES, PLEASE REFER TO SECTIONAL VIEWS TB2-SDC.VP101-0002A-M-MIA-DSE-5001 AND TECHNICAL DATA SHEET TB2-SDC.VP101-0002A-M-MIA-DAS-5001.



Daelim Industrial Co., Ltd.	
job No.	110180
A	APPROVED
B	APPROVED WITH COMMENTS
C	RETURNED FOR CORRECTION
D	REJECTED
N	NOT APPLICABLE (REFERENCE ONLY)
SIGNED BY :	DATE :
DIC'S PERMISSION TO PROCEED OR REVIEW TAKEN ON VENDOR PRINTS SHALL NOT RELIEVE VENDOR FROM ITS RESPONSIBILITIES OR LIABILITIES UNDER THE PURCHASE ORDER.	

DOCUMENT SUBMISSION STATUS: FF	
NOTE:	
23 Jul.2015	FOR FINAL
21 Apr.2015	FOR FINAL
05 Jan.2015	FOR APPROVAL
01 Sep.2014	FOR APPROVAL
06 Jun.2014	FOR APPROVAL
REV	DATE
OWNER	
OWNER'S CONSULTANT	
EPC CONTRACTOR	
POWER ISLAND PACKAGE SUPPLIER	
PROJECT TITLE	
DRAWING TITLE	
BIP SUPPLIER	
DRAWING NO.	
JOB NO.	
SCALE	
REV. NO.	
FILE NAME	
BWBC drawing No.	