


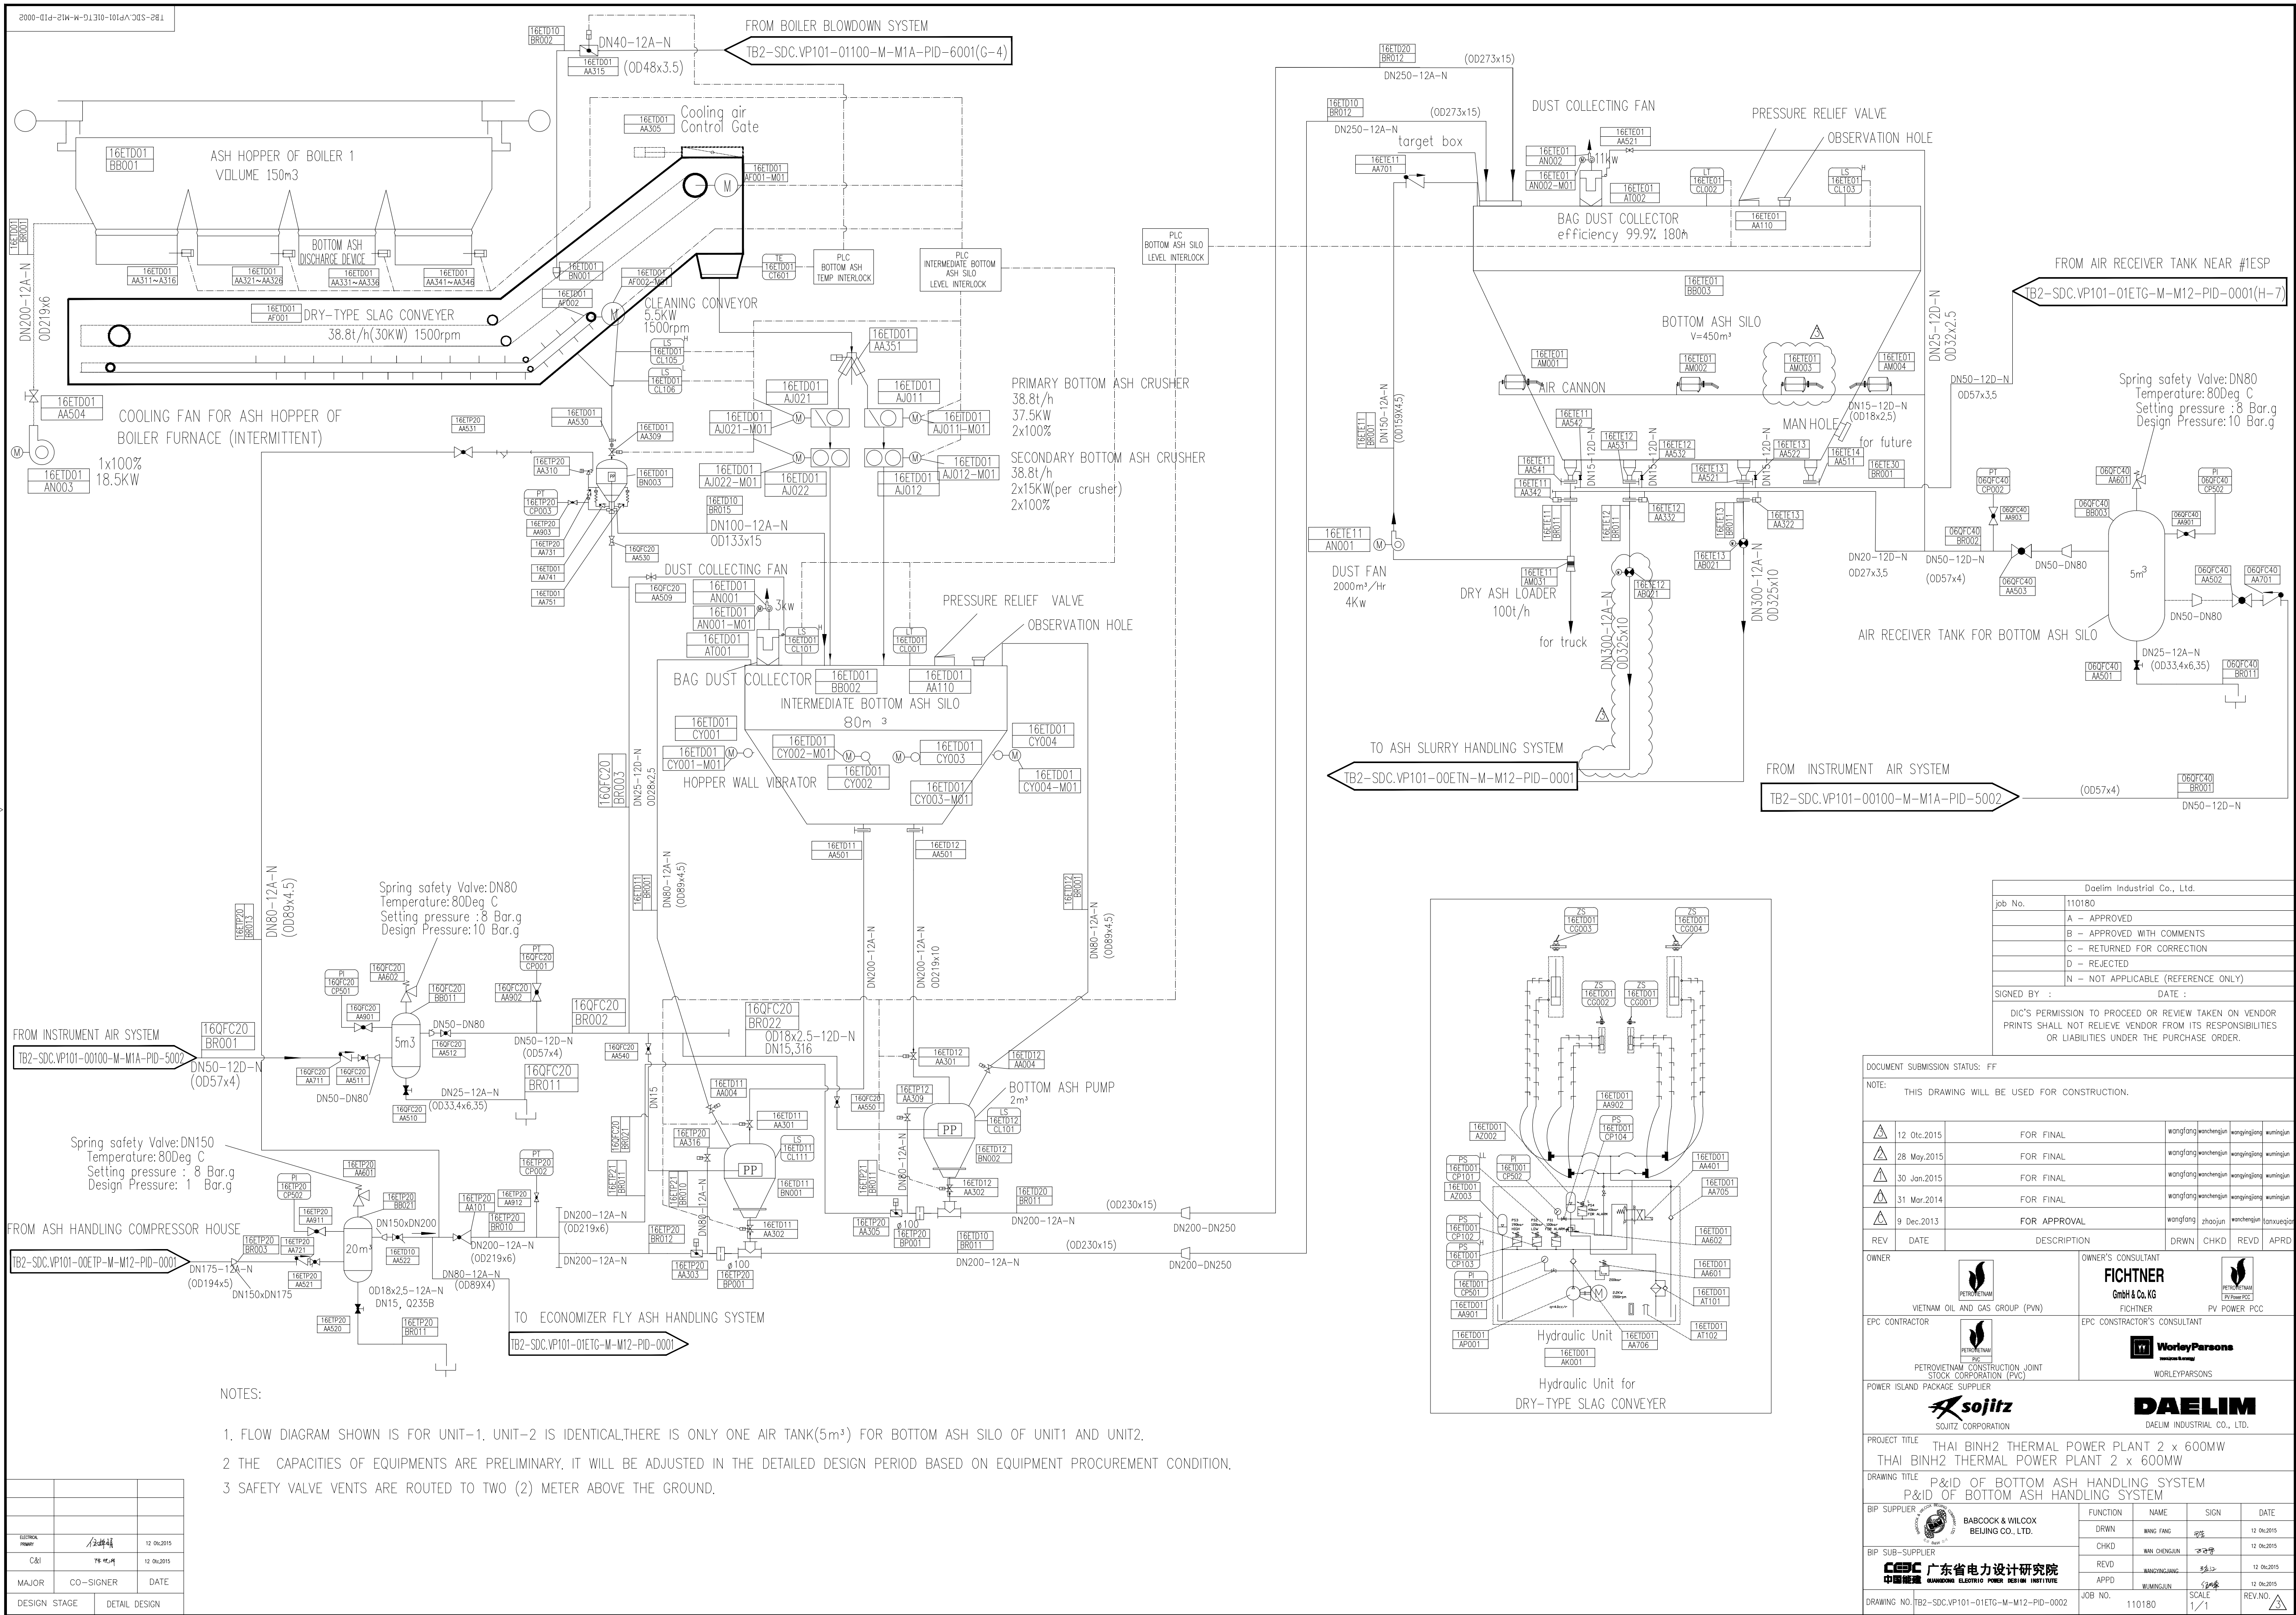

NOTES:

1. FLOW DIAGRAM SHOWN IS FOR UNIT-1. UNIT-2 IS IDENTICAL,THERE IS ONLY ONE AIR TANK(5m<sup>3</sup>) FOR BOTTOM ASH SILO OF UNIT1 AND UNIT2.
- 2 THE CAPACITIES OF EQUIPMENTS ARE PRELIMINARY, IT WILL BE ADJUSTED IN THE DETAILED DESIGN PERIOD BASED ON EQUIPMENT PROCUREMENT CONDITION.
- 3 SAFETY VALVE VENTS ARE ROUTED TO TWO (2) METER ABOVE THE GROUND.

|                     |           |               |
|---------------------|-----------|---------------|
| ELECTRIC<br>PRIMARY | 分接箱       | 12 Oct.2015   |
| C&I                 | 仪表        | 12 Oct.2015   |
| MAJOR               | CO-SIGNER | DATE          |
| DESIGN              | STAGE     | DETAIL DESIGN |